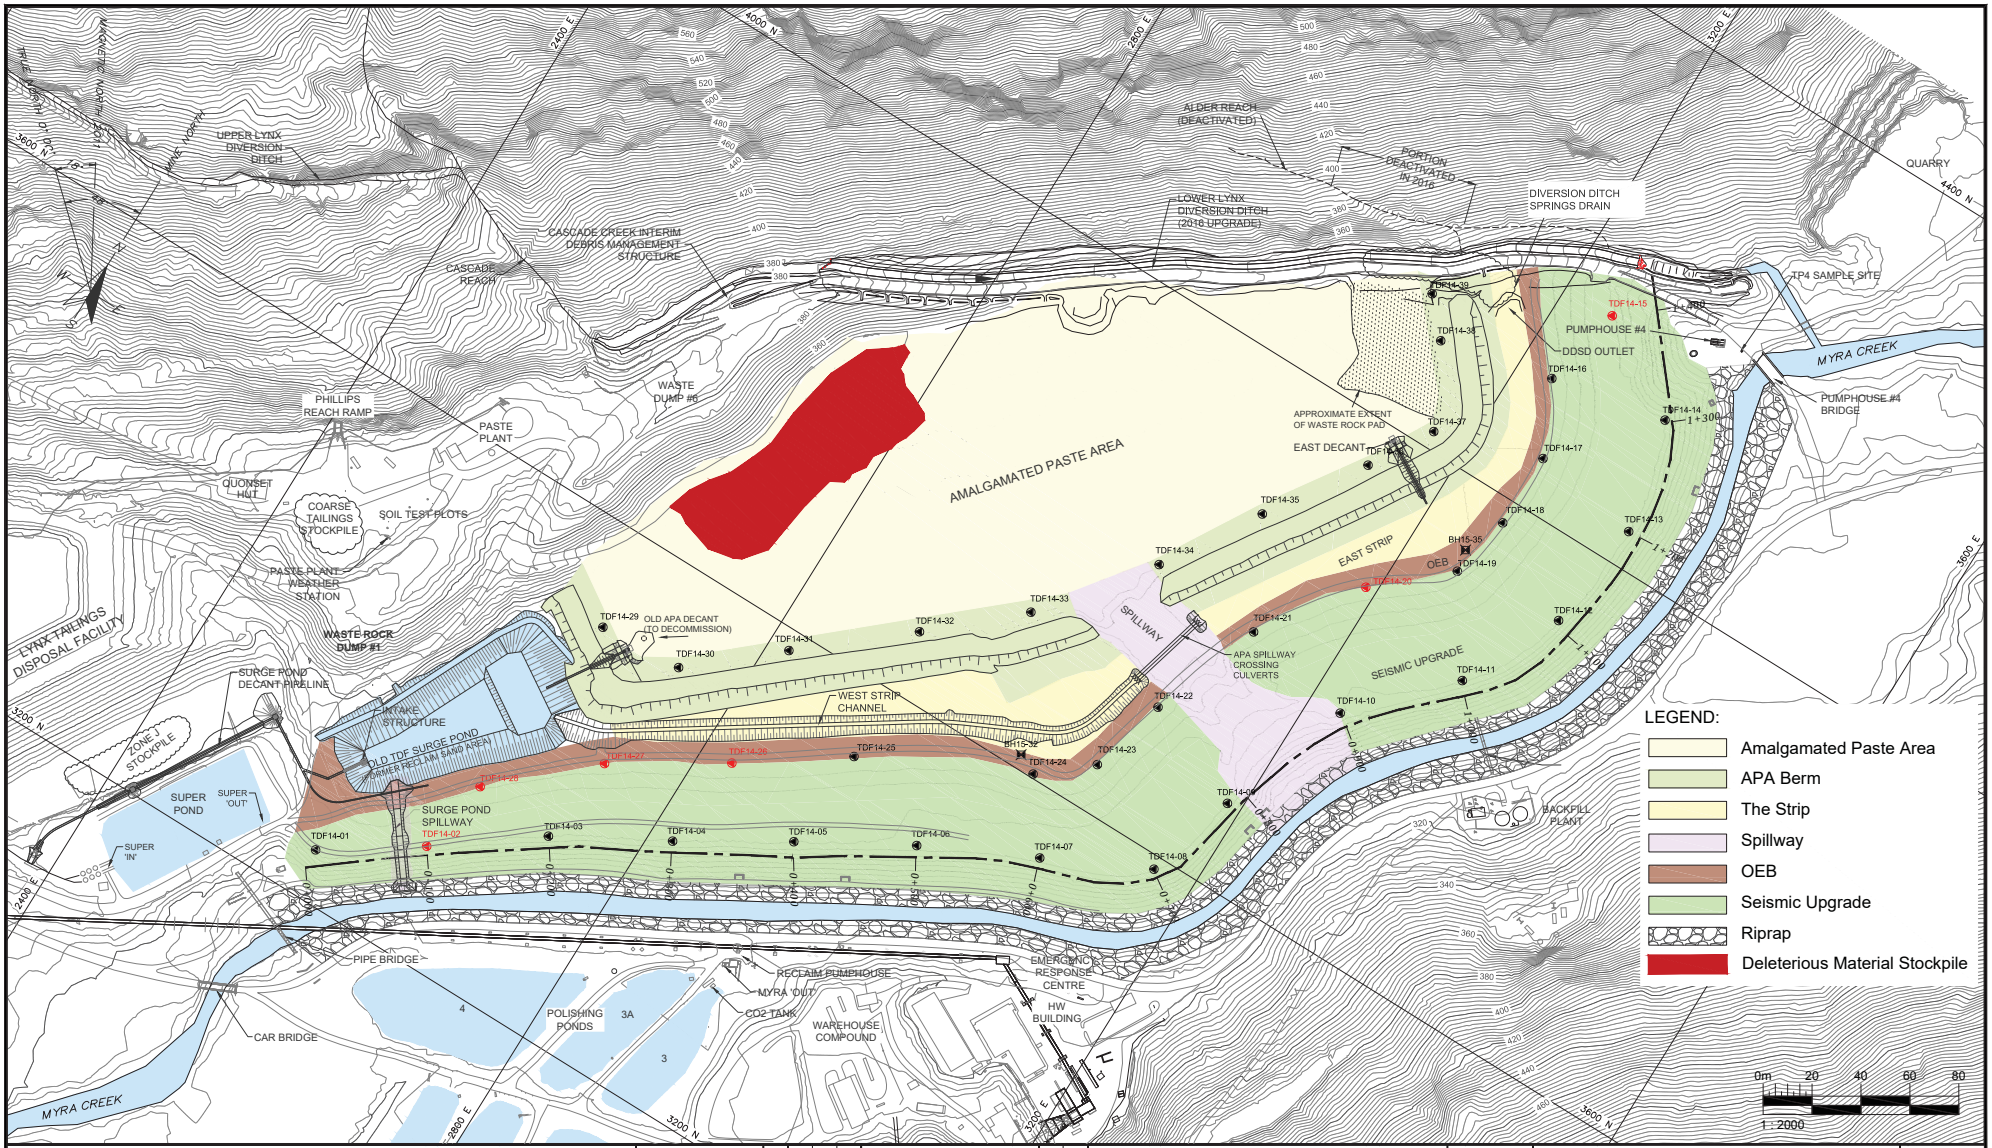

LEGEND:

- Amalgamated Paste Area
- APA Berm
- The Strip
- Spillway
- OEB
- Seismic Upgrade
- Riprap
- Deleterious Material Stockpile

NOTES:

1. THIS DRAWING SHOULD BE READ IN CONJUNCTION WITH WOOD ENVIRONMENT & INFRASTRUCTURE REPORT NO. NX14001B1 "2019 DAM SAFETY INSPECTION REPORT, MYRA FALLS MINE TAILINGS STORAGE FACILITIES", DATED MARCH 31, 2020.
2. SURFACE SHOWN IS A COMPILATION OF 2015 LIDAR, JANUARY 2018 UNMANNED AERIAL VEHICLE (UAV), NOVEMBER 2018 UAV AND AS-BUILT SURVEY DATA FROM 2015, 2016, 2017 AND 2018 CONSTRUCTION.
3. CONTOUR INTERVAL: 2 m.
4. DELETERIOUS MATERIAL SURVEY COMPLETED ON 6 MARCH 2019 BY MIFFLIN SURVEYS.

LEGEND:

- TDF14-04 — SURFACE MOVEMENT MONUMENT
- TDF14-04 — SURFACE MONUMENT (DESTROYED OR LINE OF SIGHT OBSTRUCTED)
- BH15-35 — SLOPE INCLINOMETER

REV	D	M	Y	ISSUE / REVISION DESCRIPTION	ENG.	APPR.
2	31	03	2020	ISSUED FOR DOCUMENTATION	LFJC	BEW
1	31	03	2019	ISSUED FOR DOCUMENTATION	AER	DHG

nyrstar

wood.

Wood Environment & Infrastructure Solutions, a Division of Wood Canada Limited
Suite 600 - 4445 Lougheed Highway, Burnaby, BC V5C 0E4
Tel: 1-604-294-3811 Fax: 1-604-294-4664

DRAWN BY:	KLYC
CHECKED BY:	LF
DATUM:	GEODETIC
PROJECTION:	GEODETIC
SCALE:	AS SHOWN

PROJECT: MYRA FALLS TAILINGS STORAGE FACILITIES
2019 DAM SAFETY INSPECTION

TITLE: OLD TAILINGS DISPOSAL FACILITY
INSTRUMENTATION
MONUMENTS AND INCLINOMETERS

DATE:	MAR 2020
PROJECT NO:	NX14001B1.3.5320
REV. NO:	B
DRAWING NO:	010708